PLAN

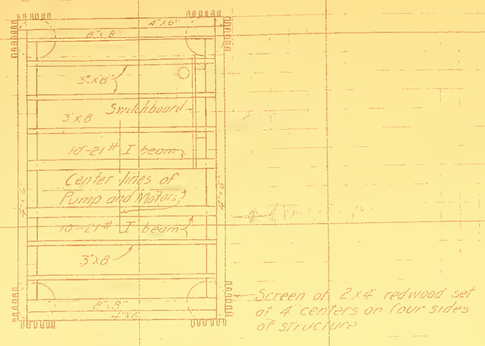

END ELEVATION

SECTION A-A

GENERAL ARRANG
PROPOSEL
TO REPLACE EL
IN REGL

SECT

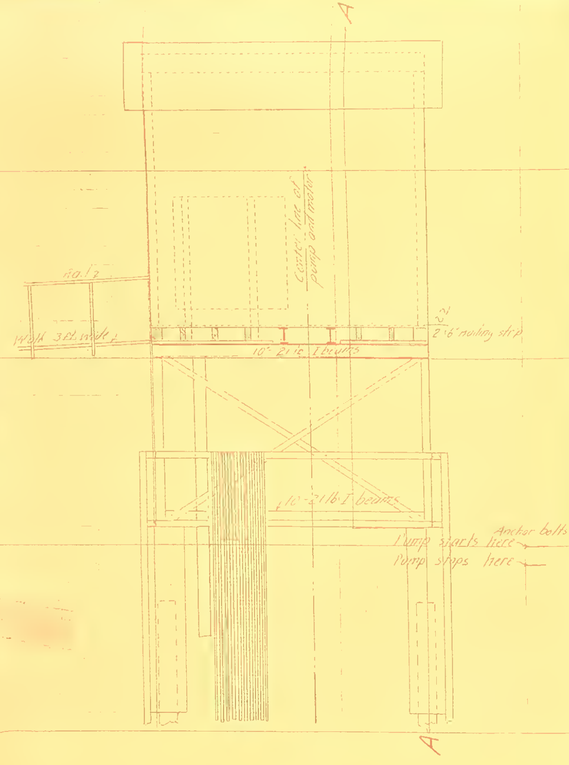

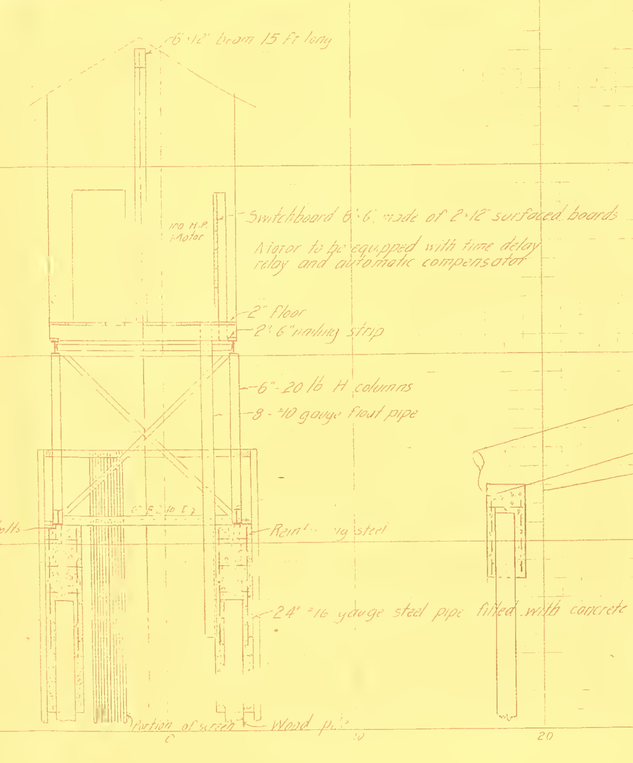
6"x12" beam 15 ft long
10 H.P. Motor
Switchboard 6'-6" wide of 2"x12" surfaced boards
Motor to be equipped with time delay relay and automatic compensator
2" floor
2"x6" nailing strip
6"-20 lb H columns
9"-#10 gauge float pipe
Reinforcing steel
24"-#16 gauge steel pipe filled with concrete
Portion of sketch
Wood piles

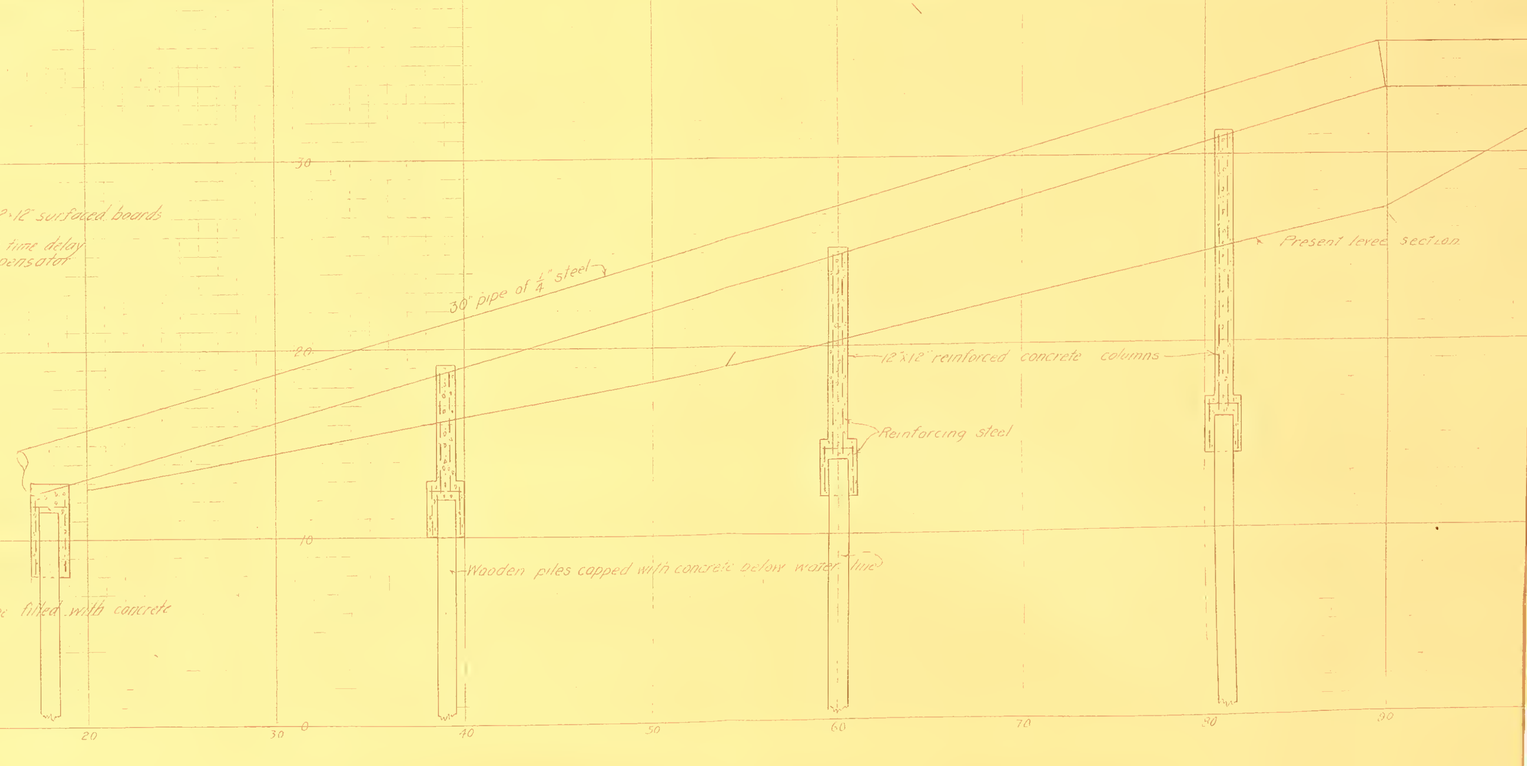

PLAN B

GENERAL ARRANGEMENT OF STRUCTURE, SCREEN AND PIPE FOR
PROPOSED DRAINAGE PUMPING PLANT
TO REPLACE EL DORADO PLANT ON SAN JOAQUIN RIVER
IN RECLAMATION DISTRICT NO. 684

SECTION ON CENTER LINE OF PIPE

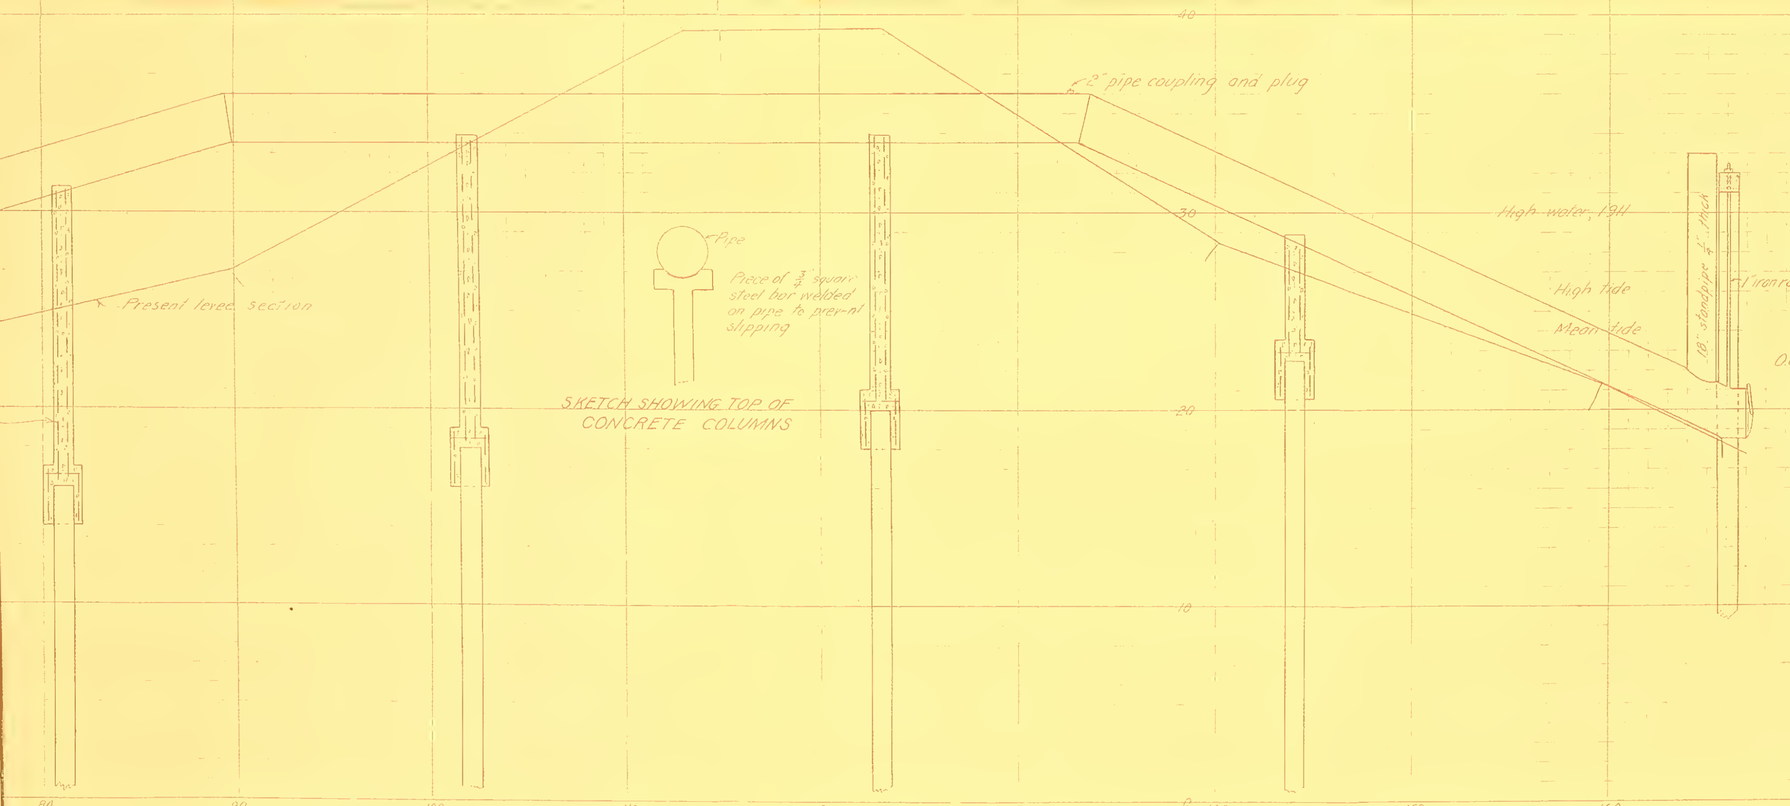

END ELEVATION

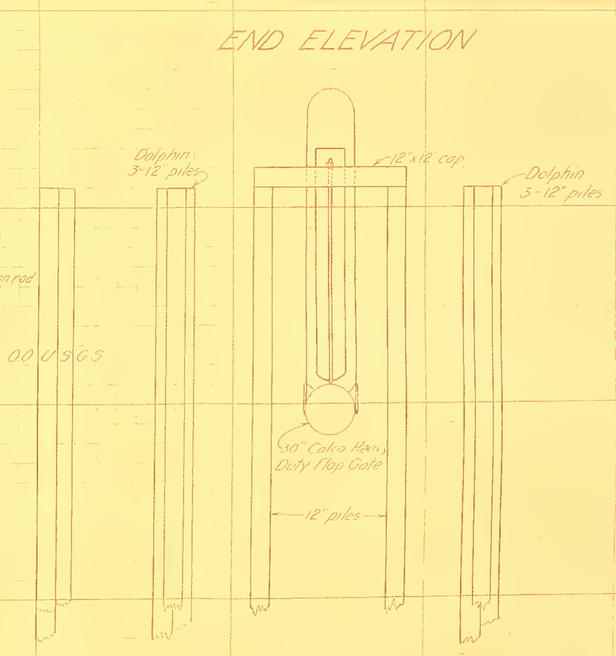

Digitized by the Internet Archive
in 2013

http://archive.org/details/planbgeneralarra00unse_1

1966.x-299.001